SEPTEMBER 25, 2007

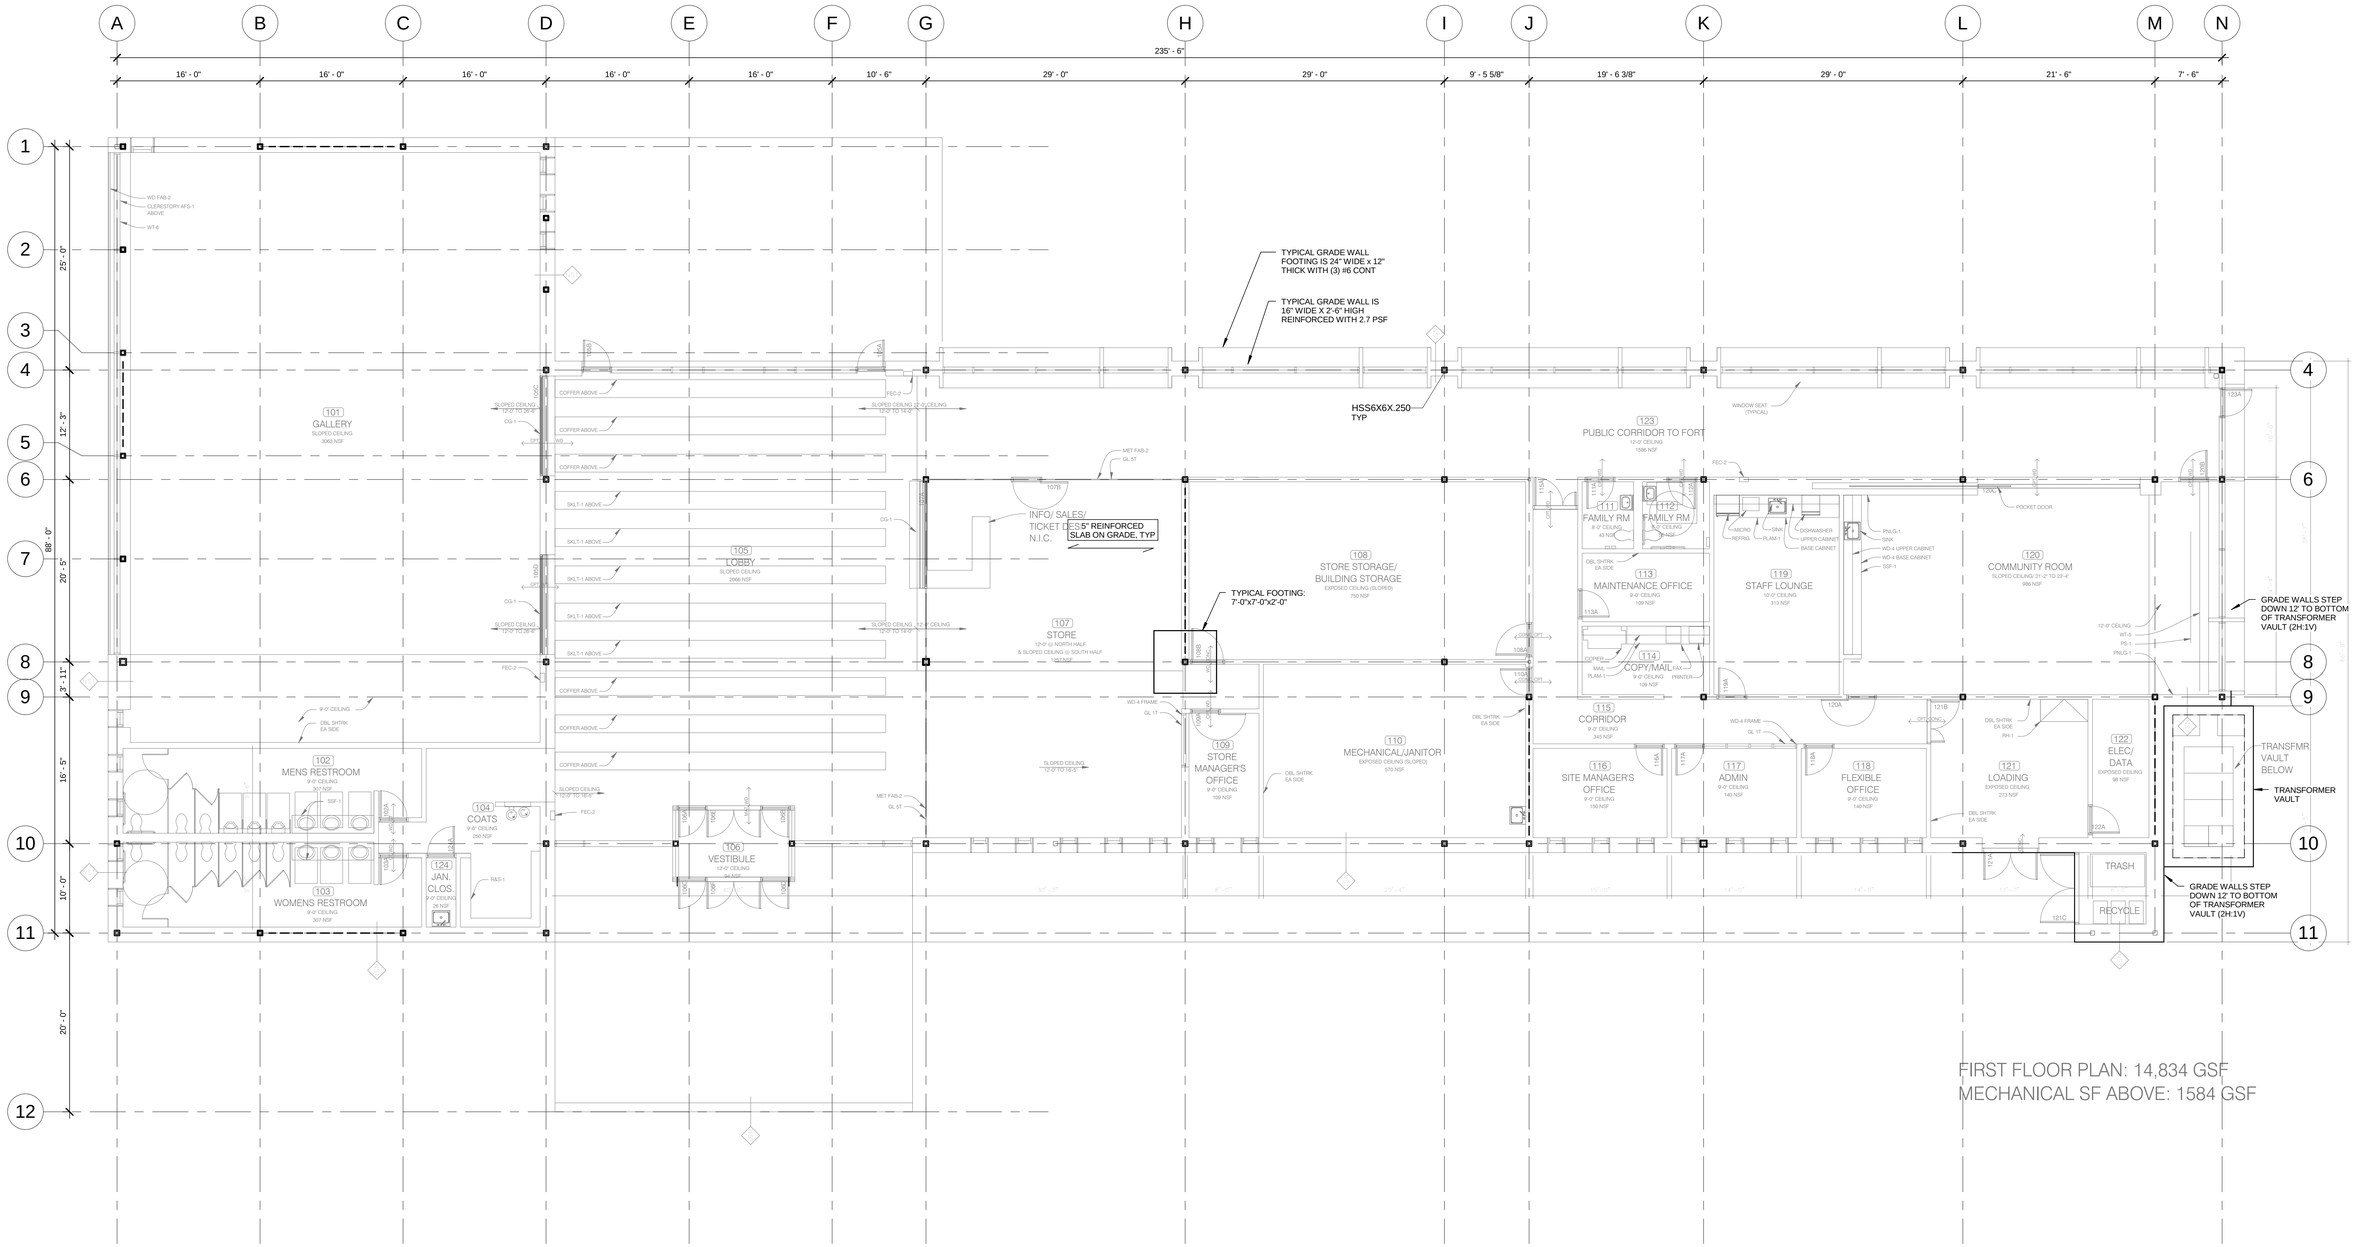

FORT SNELLING
NEW VISITOR CENTER

HGA
Architecture | Engineering | Planning

NOT FOR CONSTRUCTION

SCHEMATIC DESIGN

COMM. NO.	1362-010-01
SCALE	1/8" = 1'-0"
DATE	SEPTEMBER 25, 2007
DRAWN	PASP

FOUNDATION PLAN

S201

C:\Projects\Revit\S-13620100\1-Kiel-Kroll.rvt
9/25/2007 12:28:28 PM