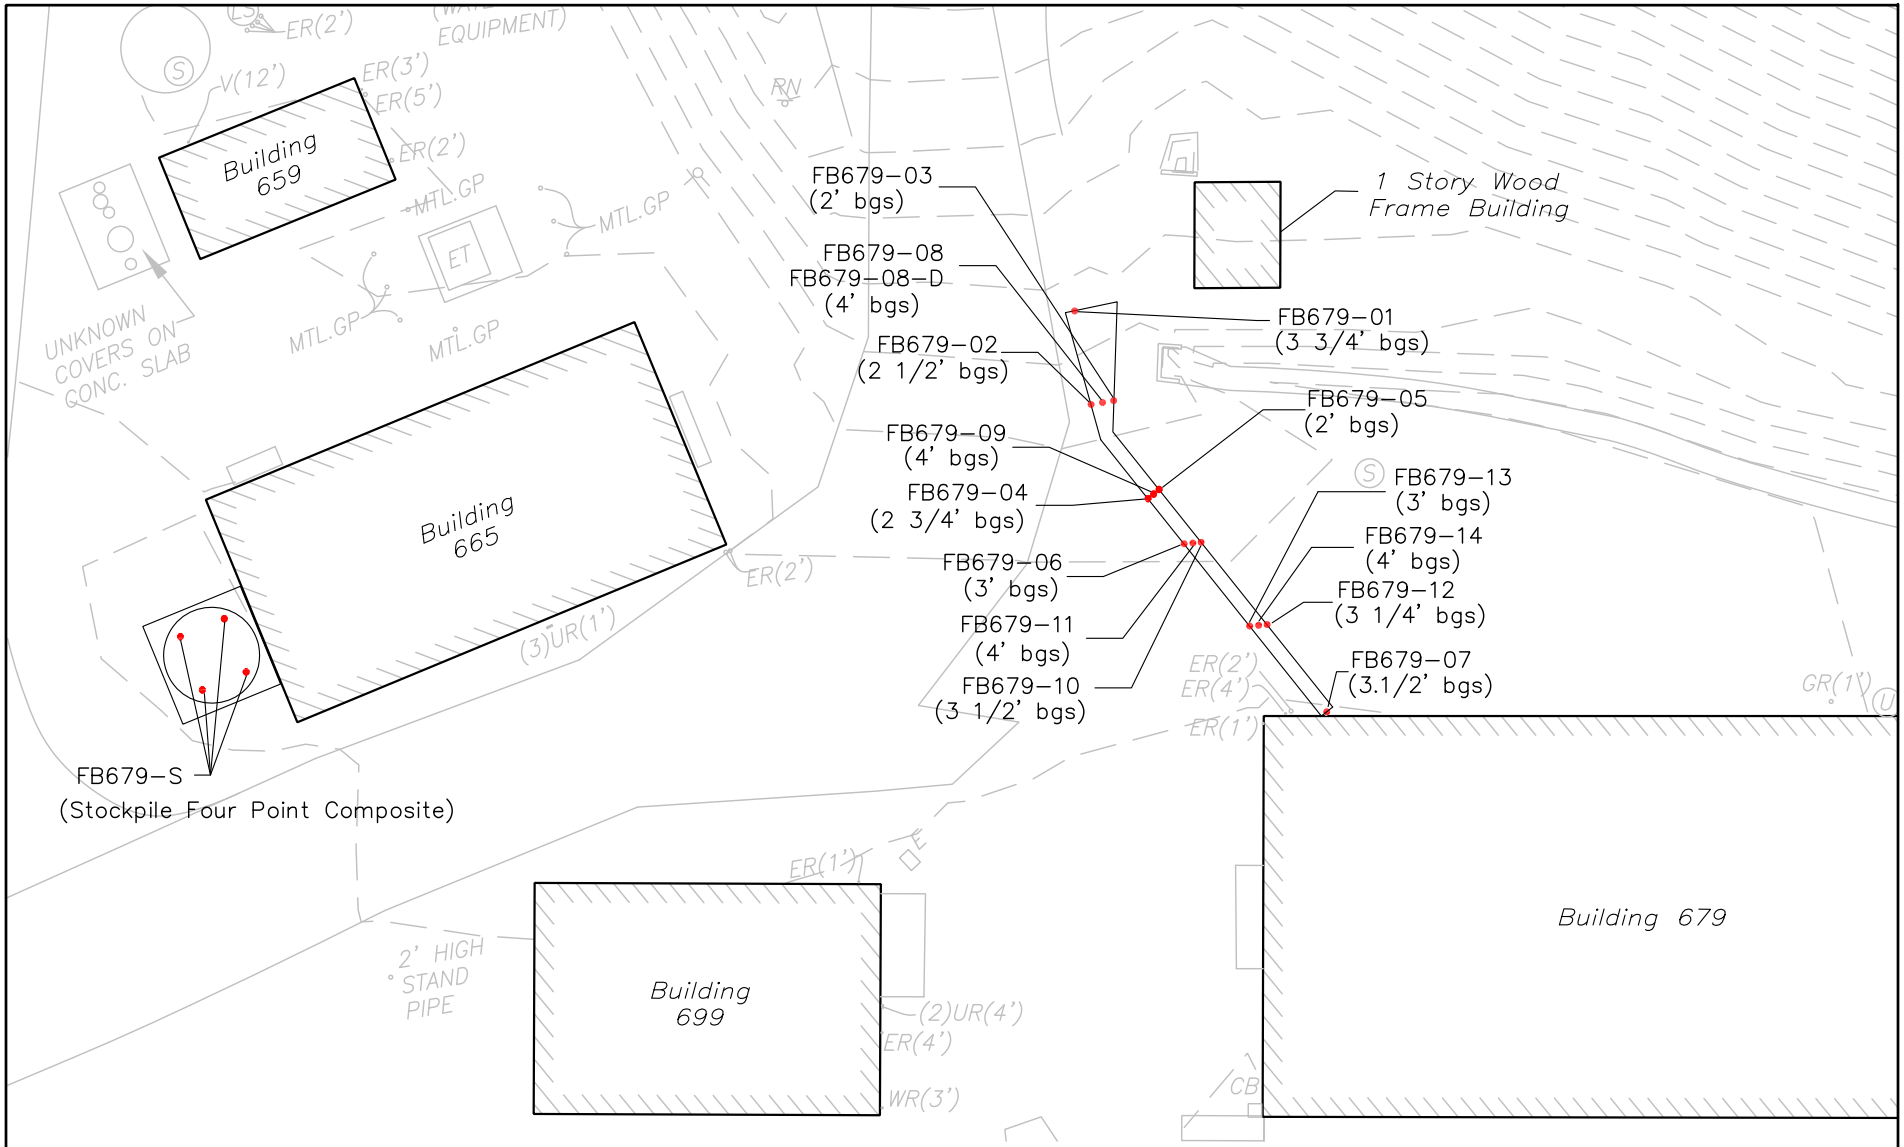

LEGEND:

FB679-01 (3 3/4' bgs) • – ERRG SAMPLE LOCATION (DEPTH OF SAMPLE COLLECTION)

bgs – BELOW GROUND SURFACE

ERRG Engineering/Remediation Resources Group, Inc. 115 Sansome St, Suite 200 San Francisco, California 94104 (415) 395-9974	CLIENT: NATIONAL PARK SERVICE GGNRA	BUILDING 679 FIRE SPRINKLER WATER LINE TRENCH			
	LOCATION: FORT BAKER MARIN COUNTY, CALIFORNIA	DRAWN BY: CS 06/30/10	CHECKED BY: ME 06/30/10	PROJECT NO. 2010-088	FIG NO. 1

FILE NAME: N:\projects\2010 Projects\2010-088 Protech NPS Ft Baker Bldg 679\N_Maps and Drawings\Sampling Locations Building 679.dwg LAYOUT NAME: 1 PLOTTED: Wednesday, June 30, 2010 - 12:12pm