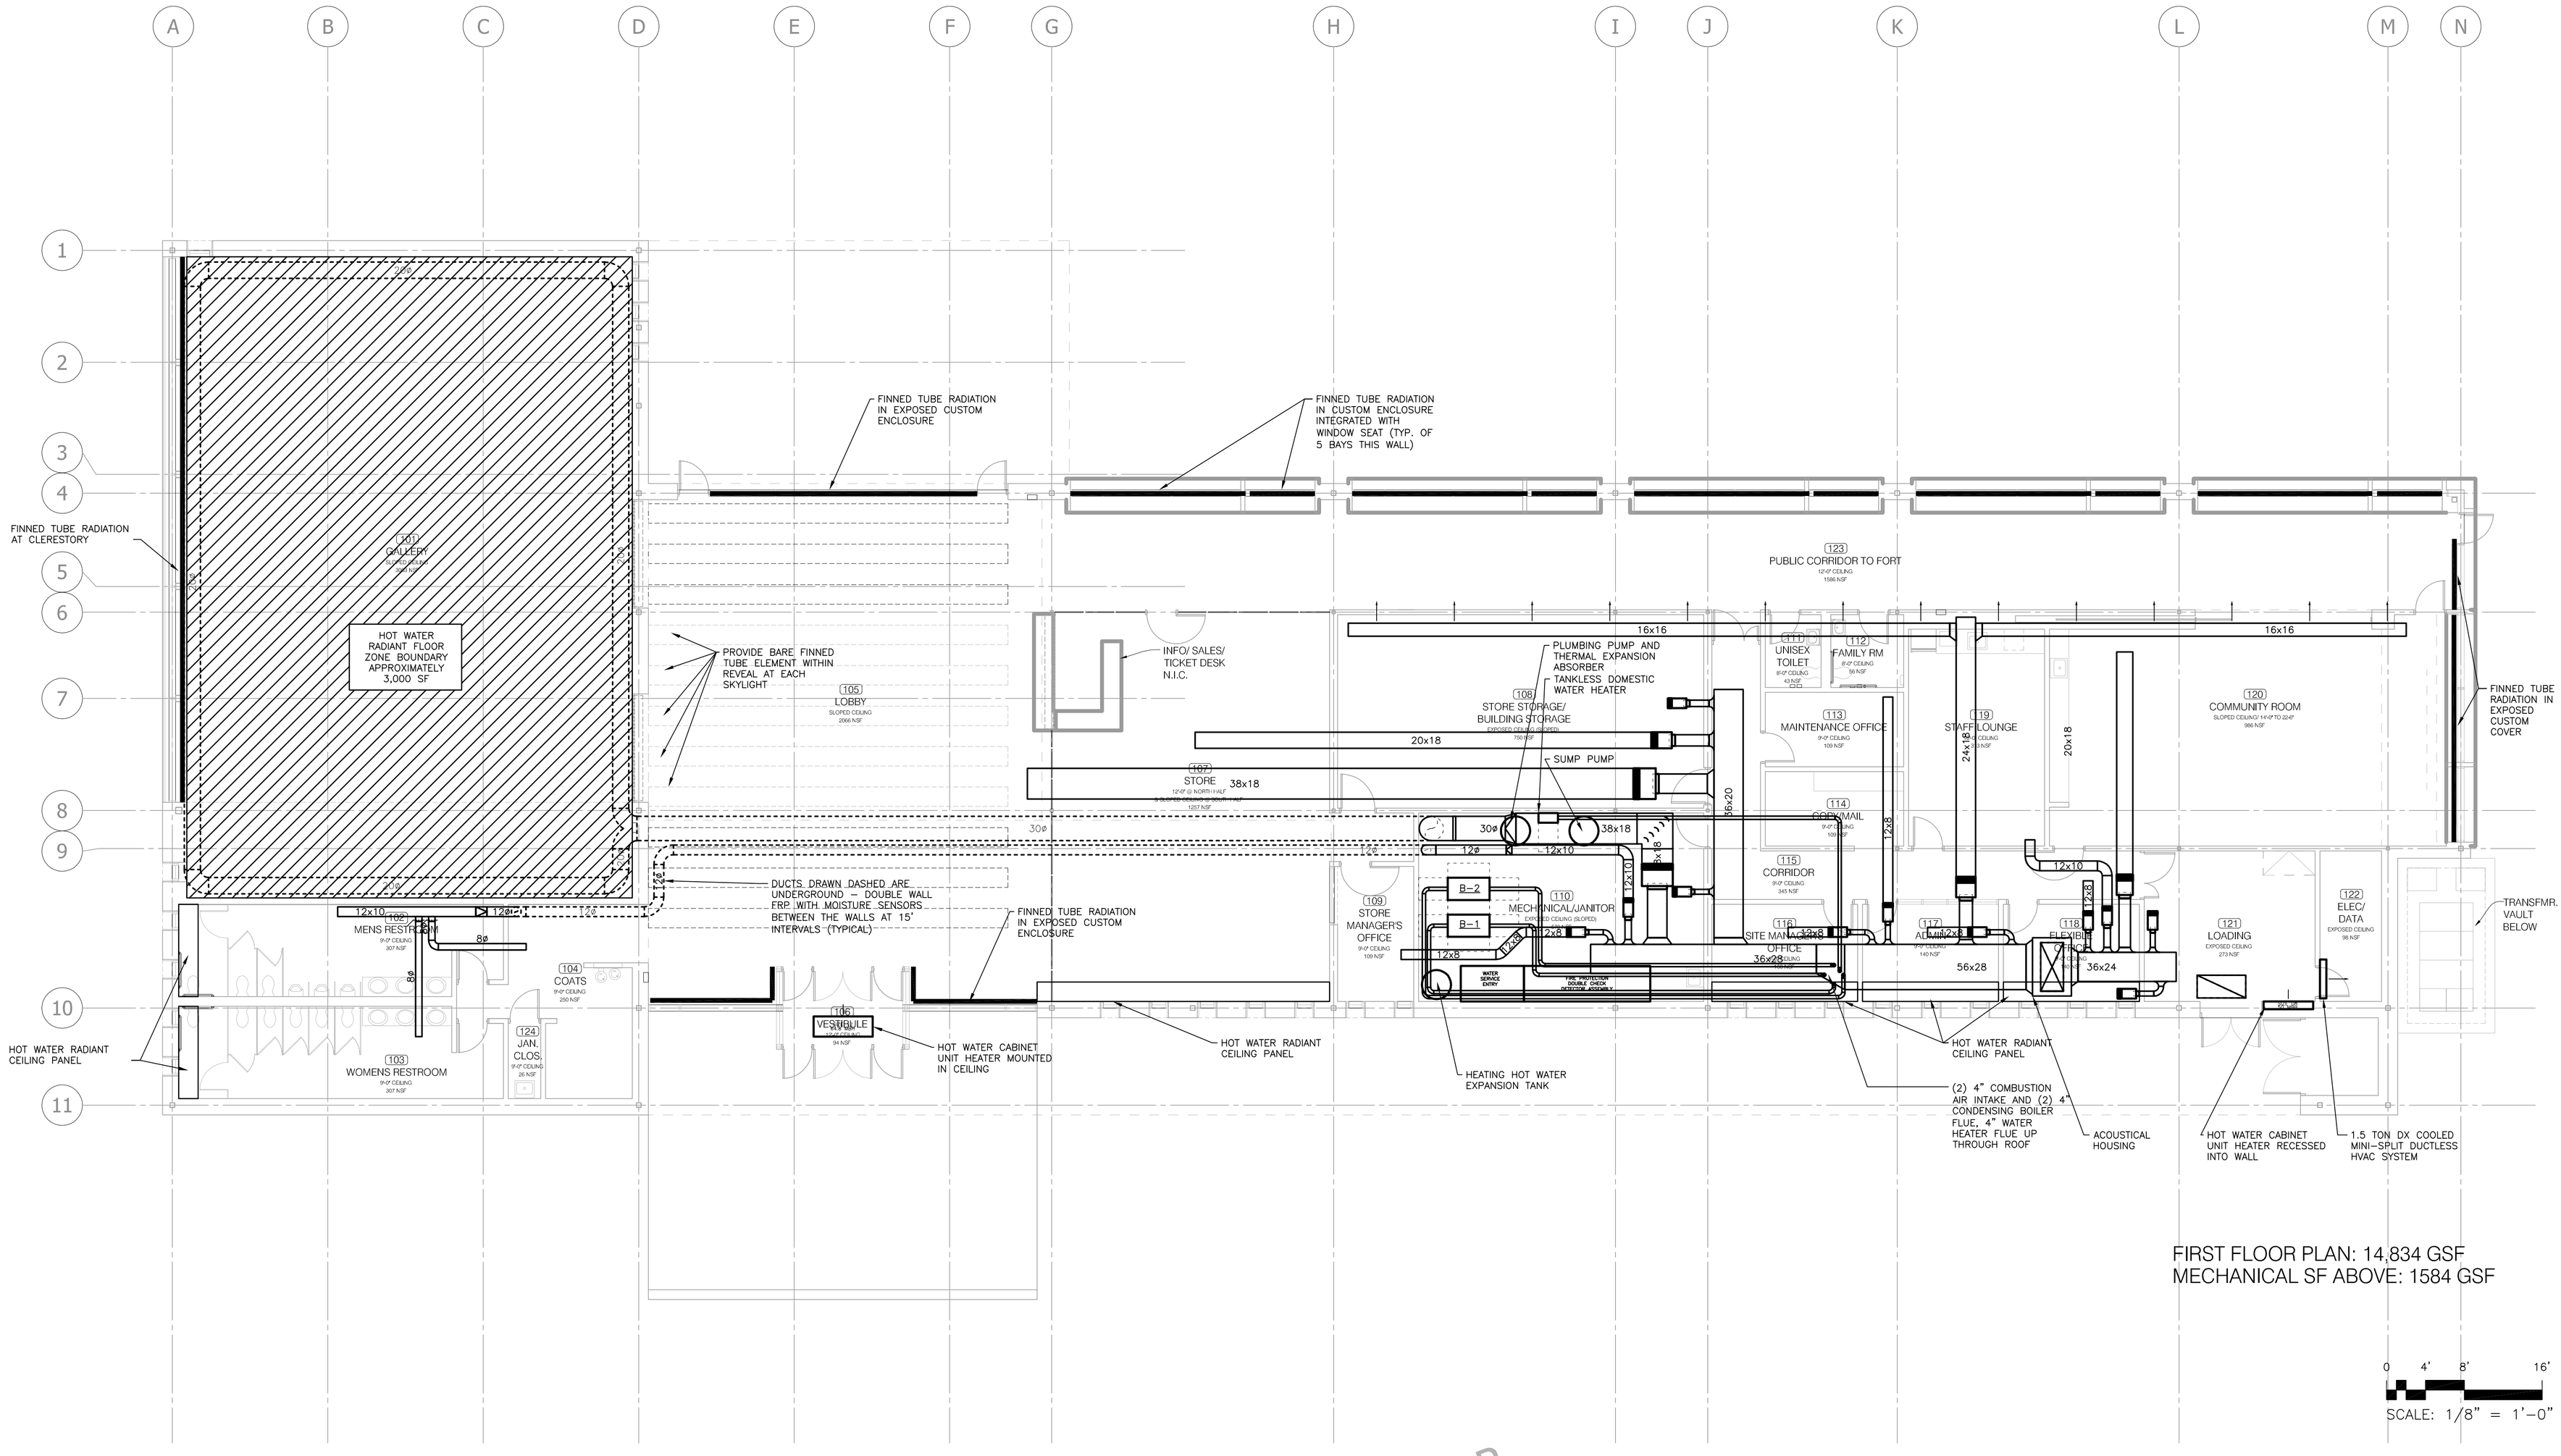

FIRST FLOOR PLAN: 14,834 GSF
MECHANICAL SF ABOVE: 1584 GSF

0 4' 8' 16'

SCALE: 1/8" = 1'–0"

Hammel, Green and Abrahamson, Inc.
701 Washington Avenue North
Minneapolis Minnesota 55401
612.758.4000

MINNESOTA HISTORICAL SOCIETY

FORT SNELLING NEW VISITOR CENTER

200 Tower Avenue
Saint Paul, Minnesota 54111

The document and the ideas Incorporated herein, as an instrument of professional service, is the property of Hammel Green and Abrahamson, Inc. and is not to be used, in whole or in part for any other project without the prior written authorization of Hammel Green and Abrahamson, Inc.

I HEREBY CERTIFY THAT THIS PLAN, SPECIFICATION OR REPORT WAS PREPARED BY ME OR UNDER MY DIRECT SUPERVISION AND THAT I AM A DULY

UNDER THE LAWS OF THE STATE OF MINNESOTA

SIGNATURE
NAME:
DATE:
REGISTRATION NUMBER:

NOT FOR CONSTRUCTION

REVISION HISTORY-THIS SHEET

SD PRINTING

COMM. NO.	1362-010-01
SCALE	1/8" = 1'-0"
DATE	01 OCTOBER 2007
DRAWN	ECLEMENTS

FIRST FLOOR PLAN
HVAC

M200

© COPYRIGHT HAMMEL GREEN AND ABRAHAMSON.INC.