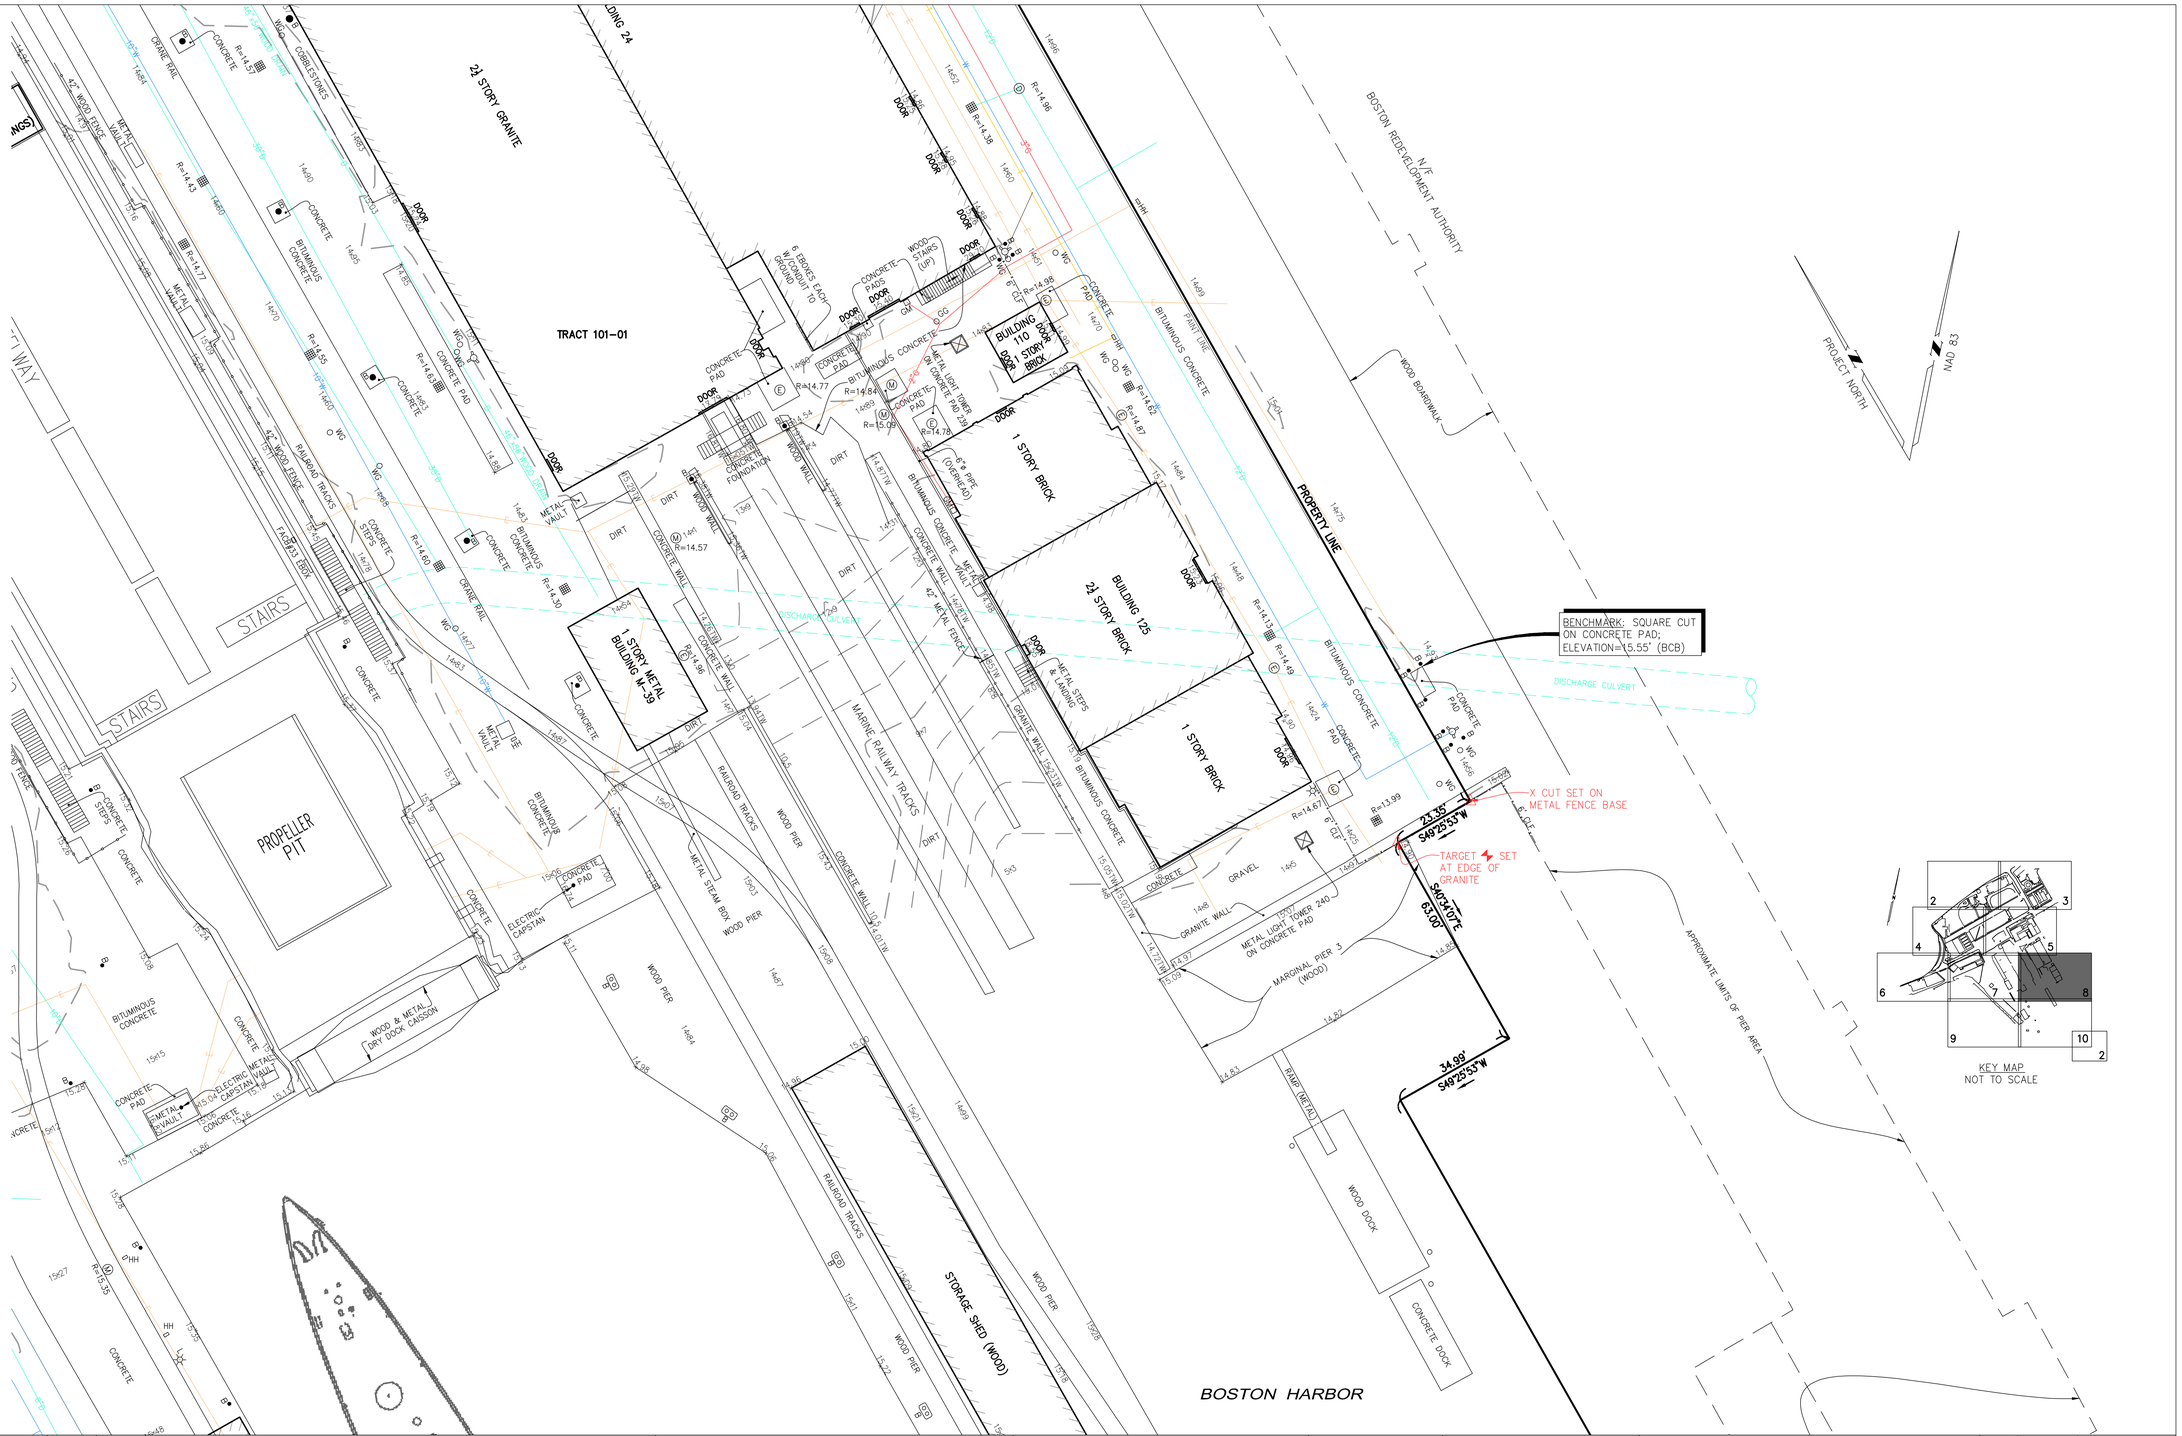

REVISIONS	BY	DATE

HORIZONTAL DATUM: NORTH AMERICAN DATUM OF 1983

VERTICAL DATUM: BOSTON CITY BASE

GRAPHIC SCALE

20 10 0 20 40 60

SCALE: 1"=20'

UNITED STATES
DEPARTMENT OF THE INTERIOR
NATIONAL PARK SERVICE
DENVER SERVICE CENTER

A-E FIRM
NITSCH ENGINEERING, INC.
BOSTON, MASSACHUSETTS

FIELD WORK:
DRAWN: PAR
DATE: 11/19/10
CHECKED: AJA

EXISTING CONDITIONS
CHARLESTOWN NAVY YARD
BOSTON NATIONAL HISTORICAL PARK
BOSTON, MASSACHUSETTS

PKG. NO.

SHEET 8 OF 10

DRAWING NO. 457 / 62,361

H:\CADDATA\7607.1\SURVEY\TOPO1.DWG