All underpining to be 8 inches thick and to be made to conform to requirements as indicated by section

Other dimensions shown on Elevations

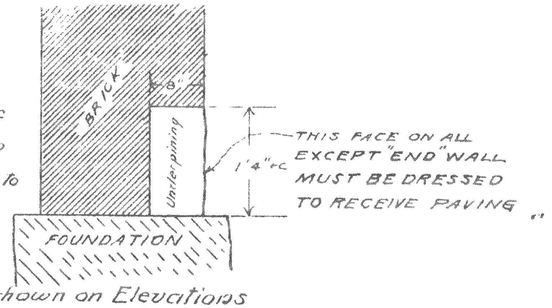

"UNDERPINING" —
F.R.R. Storage Warehouse —
Charlestown, Mass.

Scale 1/4" = 1'

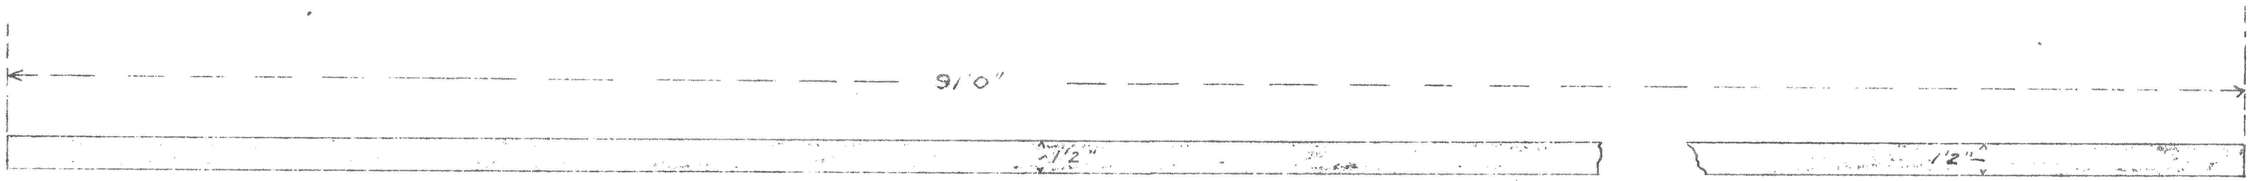

· END WALL ·

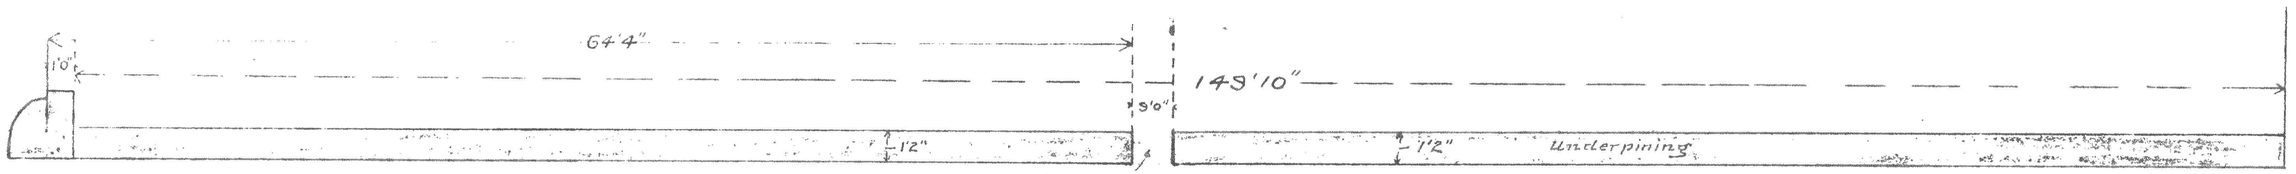

(No underpining in this interval — Doorway

· REAR ·

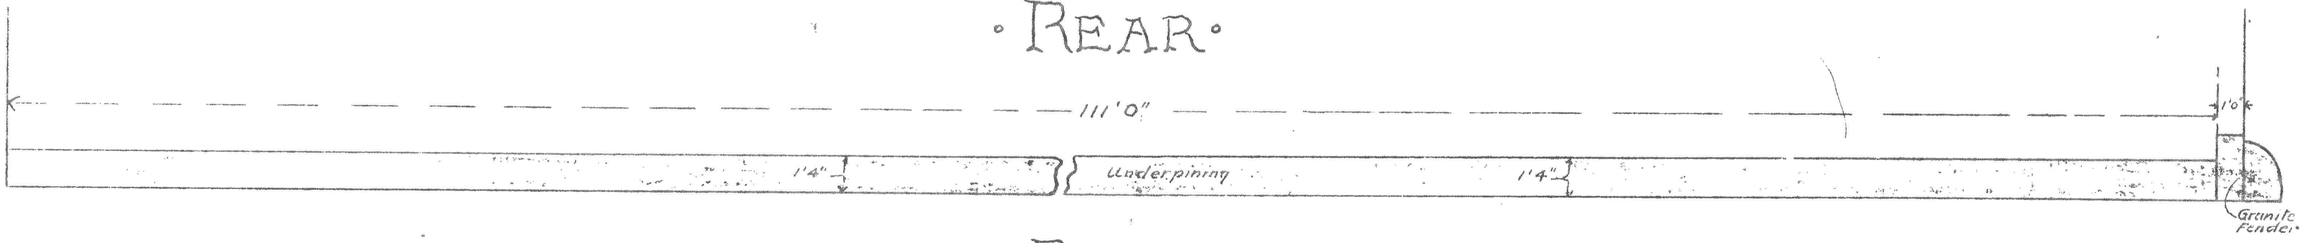

· FRONT ·

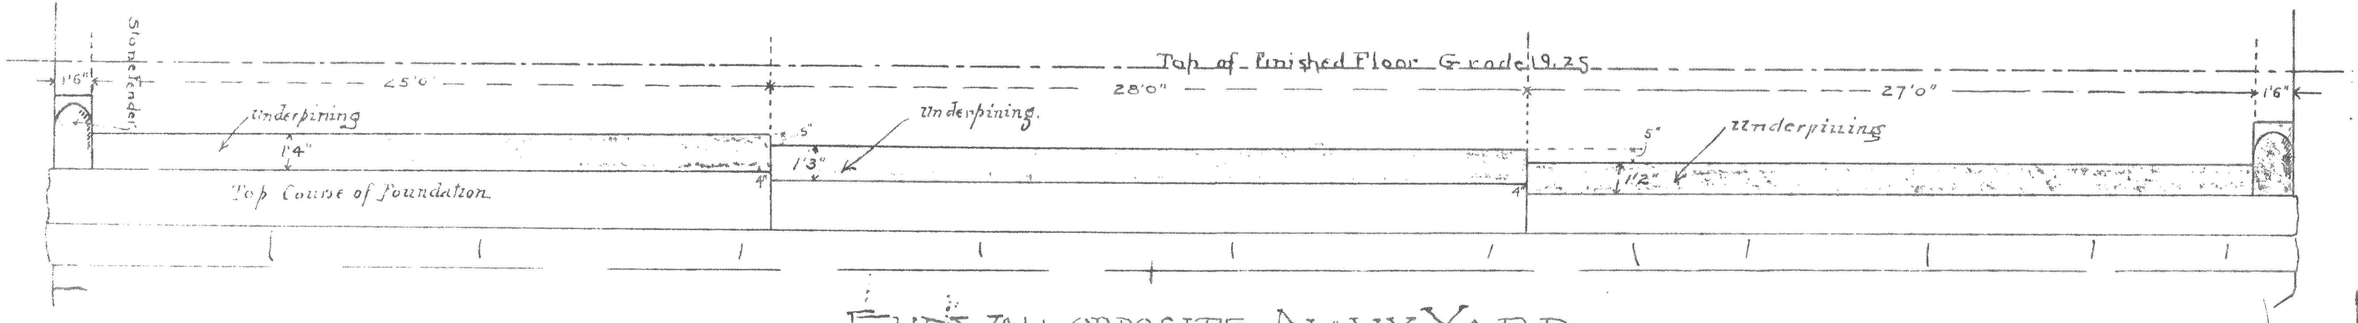

END WALL OPPOSITE NAVY YARD.