WAR DEPARTMENT

CORPS OF ENGINEERS, U. S. ARMY

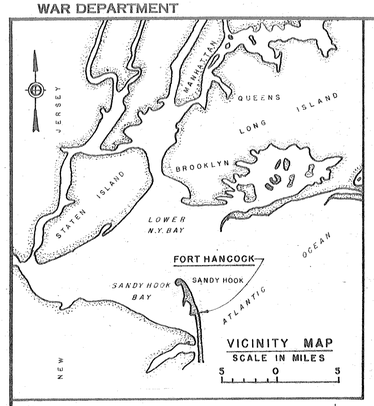

N.166,000 N.162,000 N.158,000 N.154,000 N.150,000 N.146,000

E. 306,000

A T L A N T I C O C E A N

E. 302,000

E. 298,000

N. 170,000 N. 166,000 N. 162,000

S A N D Y H O O K B A Y

SEARCHLIGHT NO.11
Gate House
PLUM ISLAND (Island Beach)
SHREWSBURY RIVER
HIGHLANDS
RIFLE RANGE
A.A. BATTERY NO.1
F.C. STATION "E" SCR 296 installation
SPERMACETI U.S.C.G. STATION
SEARCHLIGHT NO.13
SEARCHLIGHT NO.12
BATTERY KINGMAN
BATTERY MILLS
SPERMACETI COVE
T.N.T. MAGAZINES
U.S. Dike
Light
BATTERY NO.7
BATTERY PECK (Formerly Battery Gunnison)
SEARCHLIGHT NO.14
F.C. STATION "B"
BATTERY URMSTON
SCR 682 INSTALLATION (Gunnison Tower)
SEARCHLIGHT PLATFORM NO.15
BATTERIES
RICHARDSON
BLOOMFIELD
HALLECK
ALEXANDER
(dismantled)
Athletic Field
A.A. BATTERY NO.2
H.D.C.P.
Tent Area
BATTERY GRANGER (dismantled)
H.E.C.P.
Sandy Hook Light House
BATTERY ARROWSMITH (dismantled)
M3 STATION
BATTERY NO.8 (Formerly Battery Peck)
SEARCHLIGHT NO.16
BATTERY MORRIS
BATTERY URMSTON (dismantled)
MINE CASEMATE
M1 STATION
M2 STATION
Light
SEARCHLIGHT NO.17
1
2
3
4
5

INDEX TO DRAWINGS

SHEET NO.	TITLE	FILE NO.
1A	GENERAL MAP	FNY 3781
1	MAP NO. 1	FNY 3782
2	MAP NO. 2	FNY 3783
3	MAP NO. 3	FNY 3784
4	MAP NO. 4	FNY 3785
5	MAP NO. 5	FNY 3786

REFERENCE DRAWINGS

TITLE	FILE NO.
UTILITIES RECORD DRAWINGS	U.D.-390 THRU 412
MINE BOATHOUSE	FNY- 470 " 475
AMMUNITION STORAGE BUILDING	FNY- 926
RAPID FIRE GUN EMPLACEMENT	FNY- 941
STORAGE BUILDING FOR PORTABLE SEARCHLIGHTS	FNY- 1525
ROAD IMPROVEMENT	FNY- 3119
SEARCHLIGHT PLATFORM	FNY- 3227
HARBOR ENTRANCE CONTROL POST	FNY-3357
BATTERIES KINGMAN & MILLS - CASEMATES	FNY- 111 THRU 150
BATTERIES KINGMAN & MILLS - POWER ROOM	FNY-901 " 920
TNT MAGAZINES - IGLOO TYPE	FNY-435 " 442
90 MM BATTERY NO.8 (OLD BATT. PECK)	FNY-1092 " 1095
NEW BATTERY PECK (OLD BATT. GUNNISON)	FNY-2073 " 2080
MINE FACILITIES	FNY-1225 " 1226 & 1526
90 MM GUN EMPLACEMENT - BATTERY NO. 7	FNY-1734 " 1735
MINE CASEMATE - GASPROOFING	FNY-2001 " 2005
SCR 296 INSTALLATION (TOWER "E")	FNY-2041 " 2072
SCR 682 INSTALLATION (GUNNISON TOWER)	FNY-3281 " 3287 & 3289
FIRE CONTROL STATION "B"	FNY- 831 " 837
FIRE CONTROL STATION "E"	FNY-1052 " 1056
F.C. STATION - SEARCHLIGHT NO.7	FNY- 106 "
M2 STATION	FNY-304 " 306
HARBOR DEFENSE COMMAND POST (MC COOK - REYNOLDS)	FNY-210 THRU 213, 1067 " 1069, 1061 & 1251 TO 1255, 209 & 479

N. 154,000 N. 150,000

DATE	REV. NO.	REVISION	REV. BY	APP. BY

NOTES:

Elevations shown are in feet and refer to plane of Mean Low Water, which is 2.4 feet below Mean Sea Level at Sandy Hook, New Jersey.

Coordinates are expressed in feet and refer to the Special Lambert System developed by the U.S.C. & G. Survey for Sandy Hook, New Jersey.

True North conforms to the Special Lambert System.

Azimuths are measured clockwise from the South.

For description of buildings see Utilities Record Drawings, File No.U.D. 390 thru 412 & Building List, Fort. Hancock, N.Y. Permanent Type Construction, Revised 16 Nov. 1943.

CONFIDENTIAL

THIS DOCUMENT CONTAINS INFORMATION AFFECTING THE NATIONAL DEFENSE OF THE UNITED STATES WITHIN THE MEANING OF THE ESPIONAGE ACT, U.S.C. 50: 31 AND 32, ITS TRANSMISSION OR REVELATION TO AN UNAUTHORIZED PERSON IS PROHIBITED BY LAW

Read w/ letter 8/4/44 file 680

CONFIDENTIAL

HARBOR DEFENSES OF NEW YORK
MILITARY RESERVATION
LOCATION OF FORTIFICATION STRUCTURES
GENERAL MAP

FORT HANCOCK — NEW JERSEY

IN 6 SHEETS — SHEET NO. 1A

SCALE 1 INCH = 800 FEET

800 0 800 1600 2400

U.S. ENGINEER OFFICE, NEW YORK DISTRICT, NEW YORK, N.Y. 29 JULY 1944.

Submitted: Stanley P. Hoendel, Senior Engineer.
Recommended: Carmen H. Pawne, Lt. Col., Corps of Engineers.
Approved: Ellis Parker, Colonel, Corps of Engineers.

FILE NO. FNY 3781

1A

WAR DEPARTMENT

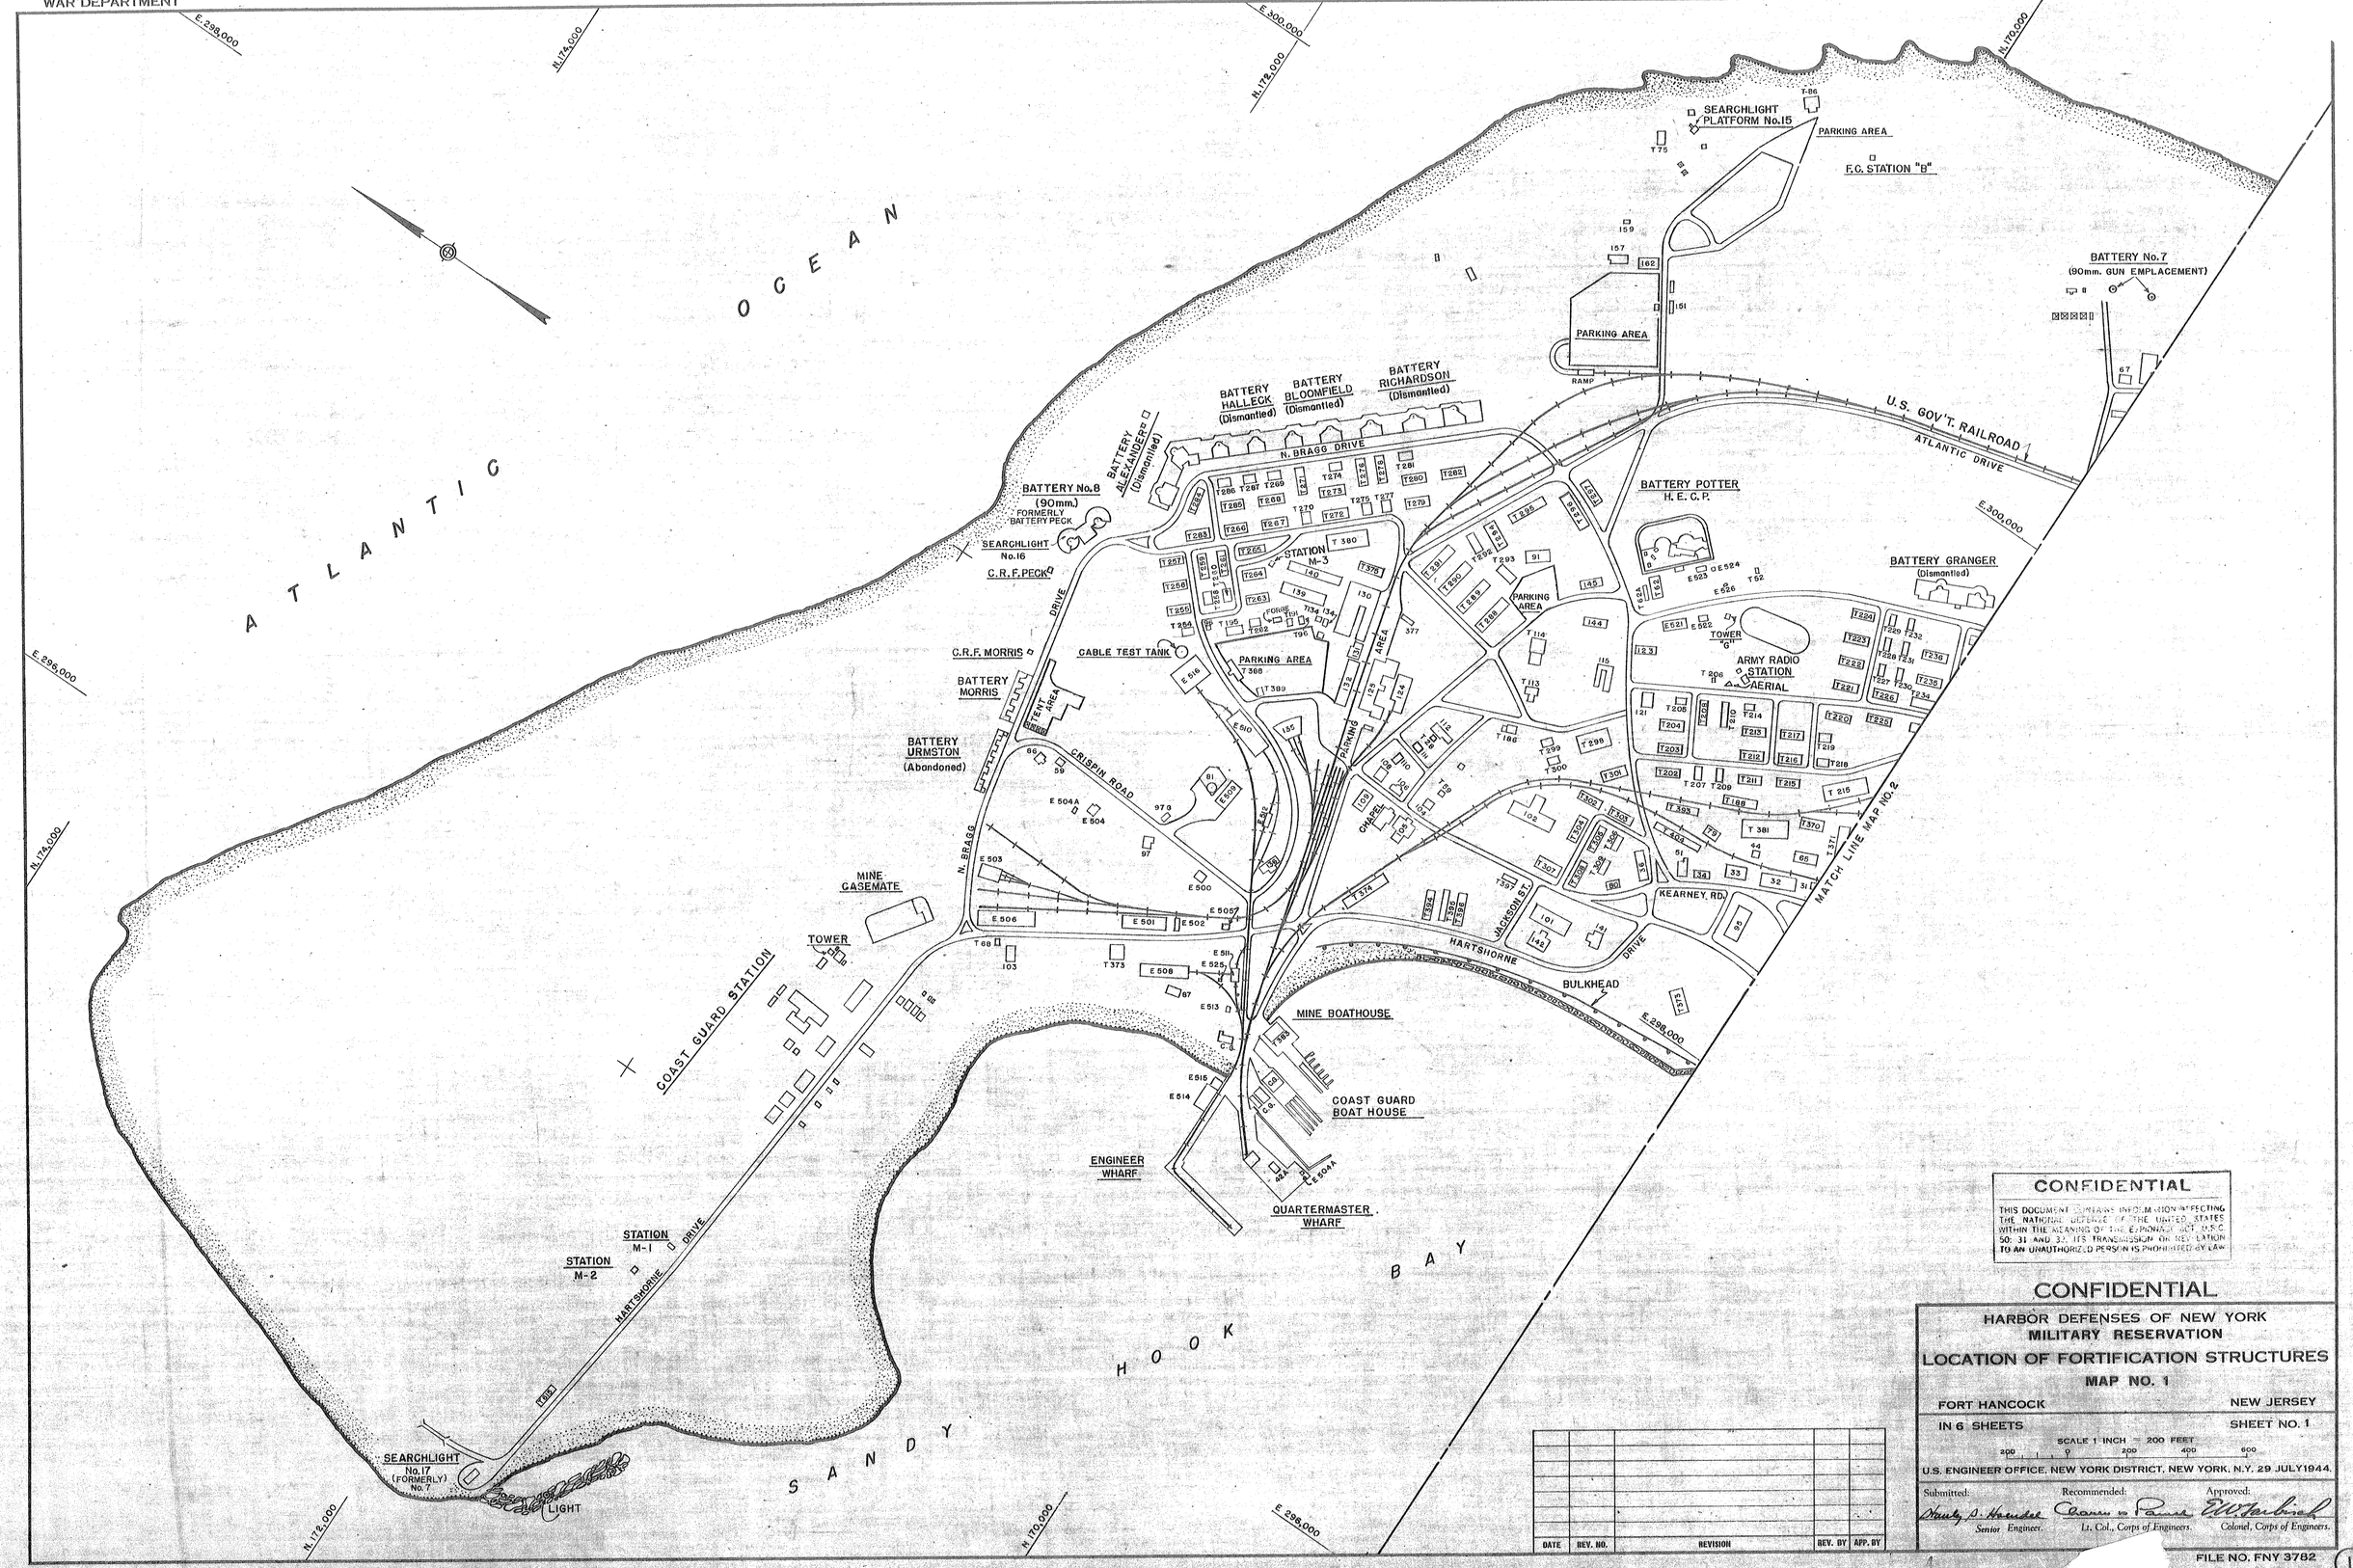

CONFIDENTIAL

THIS DOCUMENT CONTAINS INFORMATION AFFECTING THE NATIONAL DEFENSE OF THE UNITED STATES WITHIN THE MEANING OF THE ESPIONAGE ACT 50 U.S.C. 50: 31 AND 32. ITS TRANSMISSION OR REVELATION TO AN UNAUTHORIZED PERSON IS PROHIBITED BY LAW.

CONFIDENTIAL

HARBOR DEFENSES OF NEW YORK
MILITARY RESERVATION
LOCATION OF FORTIFICATION STRUCTURES
MAP NO. 1

FORT HANCOCK — NEW JERSEY

IN 6 SHEETS — SHEET NO. 1

SCALE 1 INCH = 200 FEET

200 0 200 400 600

U.S. ENGINEER OFFICE, NEW YORK DISTRICT, NEW YORK, N.Y. 29 JULY 1944.

DATE	REV. NO.	REVISION	REV. BY	APP. BY

Submitted: Henry P. Hendel, Senior Engineer.

Recommended: Thomas M. Robins, Lt. Col., Corps of Engineers.

Approved: E. W. Harbach, Colonel, Corps of Engineers.

FILE NO. FNY 3782

MATCH LINE MAP NO. 3

N 169,000

N 166,000

N 164,000

E 302,000

ATLANTIC OCEAN

ATLANTIC DRIVE

SHELDON ROAD

TOWERS

SEARCHLIGHT NO. 14
(FORMERLY NO. 6)

BATTERY PECK
(FORMERLY BATTERY GUNNISON)

BATTERY URMSTON (NO. 6)

AMMUNITION STORAGE BUILDING

POWER HOUSE

FILTER BEDS

POWER HOUSE

U. S. GOV'T. RAILROAD

MATCH LINE MAP NO. 3

MATCH LINE MAP NO. 1

100' STEEL TOWER
SCR 682 Installation
(PROPOSED)

TENT AREA

ATHLETIC FIELD

PARKING AREA

H. D. C. P.
FORMERLY BATTERIES
MC. COOK & REYNOLDS

A.A. BATTERY NO. 2

TOWER

TENT AREA

LAV

PARKING AREA

COAL STORAGE AREA

SANDY HOOK LIGHTHOUSE

MACGRUDER ROAD

MERCER ROAD

KEARNEY ROAD

HUDSON ROAD

LAFAYETTE LANE

YMCA

KESSLER ROAD

HARTSHORNE DRIVE

BULKHEAD

PARKING AREA

WELL NO. 3

WELL NO. 4

RESERVOIR

WELL NO. 5

N.J.L. Co. SUB-STA.

CABLE HUT F.C.

DOCK

FORMERLY BATTERY ARROWSMITH
(DISMANTLED)

E 300,000

E 298,000

N 166,000

BAY

SANDY HOOK

CONFIDENTIAL

THIS DOCUMENT CONTAINS INFORMATION AFFECTING THE NATIONAL DEFENSE OF THE UNITED STATES WITHIN THE MEANING OF THE ESPIONAGE ACT, U.S.C. 50: 31 AND 32. ITS TRANSMISSION OR REVELATION TO AN UNAUTHORIZED PERSON IS PROHIBITED BY LAW.

NOTE:

For general notes see Sheet No. 1A

DATE	REV. NO.	REVISION	REV. BY	APP. BY

CONFIDENTIAL

HARBOR DEFENSES OF NEW YORK
MILITARY RESERVATION
LOCATION OF FORTIFICATION STRUCTURES
MAP NO. 2

FORT HANCOCK — NEW JERSEY

IN 6 SHEETS — SHEET NO. 2

SCALE 1 INCH = 200 FEET

200 0 200 400 600

U.S. ENGINEER OFFICE, NEW YORK DISTRICT, NEW YORK, N.Y. 29 JULY 1944.

Submitted:	Recommended:	Approved:
Stanley P. Hoenke	Carson A. Palmer	E. W. Faribank
Senior Engineer.	Lt. Col., Corps of Engineers.	Colonel, Corps of Engineers.

WAR DEPARTMENT

CORPS OF ENGINEERS, U. S. ARMY

N.166,000 N.164,000 N.162,000 N.160,000

A T L A N T I C O C E A N

E.304,000

T-624

DISMANTLED GUN EMPLACEMENTS

T-7 T-8 T-9 T-18 154 155 PAVED AREA 156 T-10 T-12 T-13 T-14

TNT MAGAZINE (IGLOO TYPE) [Submarine Mine Defense]

E.304,000

MATCH LINE MAP NO.4

SEARCHLIGHT TOWER NO.13 (FORMERLY No.5)

POWER HOUSE

SEARCHLIGHT TOWER NO.12 (FORMERLY No.4)

POWER HOUSE

N.166,000 N.164,000

MATCH LINE MAP NO.2

MATCH LINE MAP NO.2

E.302,000

U.S. GOV'T. RAILROAD

Direction Azimuth 271° 49'

BATTERY KINGMAN

Direction Azimuth 259° 00'

BULKHEAD

E.302,000

N.160,000

N.162,000

S A N D Y H O O K B A Y

NOTE:

For general notes see Sheet No. 1A

CONFIDENTIAL

THIS DOCUMENT CONTAINS INFORMATION AFFECTING THE NATIONAL DEFENSE OF THE UNITED STATES WITHIN THE MEANING OF THE ESPIONAGE ACT, U.S.C. 50: 31 AND 32. ITS TRANSMISSION OR REVELATION TO AN UNAUTHORIZED PERSON IS PROHIBITED BY LAW

DATE	REV. NO.	REVISION	REV. BY	APP. BY

CONFIDENTIAL

HARBOR DEFENSES OF NEW YORK
MILITARY RESERVATION
LOCATION OF FORTIFICATION STRUCTURES
MAP NO. 3

FORT HANCOCK — NEW JERSEY

IN 6 SHEETS — SHEET NO. 3

SCALE 1 INCH = 200 FEET

200 0 200 400 600

U.S. ENGINEER OFFICE, NEW YORK DISTRICT, NEW YORK, N.Y. 29 JULY 1944.

Submitted: Stanley P. Hendee, Senior Engineer.

Recommended: Carmen H. Turner, Lt. Col., Corps of Engineers.

Approved: E.W. Harbeck, Colonel, Corps of Engineers.

4

FILE NO. FNY 3784

(3)

Lot 4

WAR DEPARTMENT

CORPS OF ENGINEERS, U. S. ARMY

ATLANTIC OCEAN

N 158,000

N 156,000

N 154,000

N 152,000

RIFLE RANGE

Directrix Azimuth 270°

FIRE CONTROL STATION E

TOWER TR 36

HO 1A

HO-2A

HO-1A

BARRACK

SCR INSTALLATION 296

A.A. BATTERY NO. 1

A.A. GUN EMPLACEMENTS

T609

T608

T610

T606

T604

T605

T603

T600

T607

T601

T602

T612

T611

TOWER

T11

T15

T16

T17

E 304,000

SPERMACETI U.S. COAST GUARD STATION

POND

RAILROAD

U.S. GOV'T.

COVE

SPERMACETI

U.S. Dike

MATCH LINE MAP NO. 5

MATCH LINE MAP NO. 5

Directrix Azimuth 271°-49'

Directrix Azimuth 269°-00'

BATTERY MILLS

E 302,000

T21

T187

T84

BULKHEAD

SENTRY BOX

FENCE

TNT MAGAZINE (IGLOO TYPE)

BULKHEAD

SANDY HOOK BAY

Light

N 152,000

E 302,000

CONFIDENTIAL

THIS DOCUMENT CONTAINS INFORMATION AFFECTING THE NATIONAL DEFENSE OF THE UNITED STATES WITHIN THE MEANING OF THE ESPIONAGE ACT, U.S.C. 50: 31 AND 32. ITS TRANSMISSION OR REVELATION TO AN UNAUTHORIZED PERSON IS PROHIBITED BY LAW

NOTE:

For general notes see Sheet No. 1A

CONFIDENTIAL

HARBOR DEFENSES OF NEW YORK

MILITARY RESERVATION

LOCATION OF FORTIFICATION STRUCTURES

MAP NO. 4

FORT HANCOCK — NEW JERSEY

IN 6 SHEETS — SHEET NO. 4

SCALE 1 INCH = 200 FEET

200 0 200 400 600

U.S. ENGINEER OFFICE, NEW YORK DISTRICT, NEW YORK, N.Y. 29 JULY 1944.

Submitted:	Recommended:	Approved:
Stanley P. Homuth	Chas. W. Palmer	E.W. Garbisch
Senior Engineer.	Lt. Col., Corps of Engineers.	Colonel, Corps of Engineers.

FILE NO. FNY 3785

4

WAR DEPARTMENT

CORPS OF ENGINEERS, U. S. ARMY

N.150,000 N.148,000 N.146,000 N.144,000

A T L A N T I C O C E A N

E.306,000

SEARCHLIGHT NO.11

U S GOV'T. RAILROAD

68A

68

T-41A

SOUTH LIMIT OF RESERVATION

TOWER "A"

RIFLE RANGE

T 76

MATCH LINE MAP NO. 4

U.S. DIKE

PLUM ISLAND

(Island Beach)

R I V E R

S H R E W S B U R Y

HIGHLANDS

E.304,000

B A Y

H O O K

S A N D Y

N.150,000

N.146,000

N.144,000

CONFIDENTIAL

THIS DOCUMENT CONTAINS INFORMATION AFFECTING THE NATIONAL DEFENSE OF THE UNITED STATES WITHIN THE MEANING OF THE ESPIONAGE ACT, 50: 31 AND 32, ITS TRANSMISSION OR REVELATION TO AN UNAUTHORIZED PERSON IS PROHIBITED BY LAW

CONFIDENTIAL

HARBOR DEFENSES OF NEW YORK
MILITARY RESERVATION

LOCATION OF FORTIFICATION STRUCTURES

MAP NO. 5

FORT HANCOCK NEW JERSEY

IN 6 SHEETS SHEET NO. 5

SCALE 1 INCH = 200 FEET

200 0 200 400 600

U.S. ENGINEER OFFICE, NEW YORK DISTRICT, NEW YORK, N.Y. 29 JULY 1944

Submitted:	Recommended:	Approved:
Henry P. Hoenbel	Carson M. Parker	E.M. Harbaugh
Senior Engineer.	Lt. Col., Corps of Engineers.	Colonel, Corps of Engineers.

DATE	REV. NO.	REVISION	REV. BY	APP. BY

Sht. 4

FILE NO. FNY 3786

5